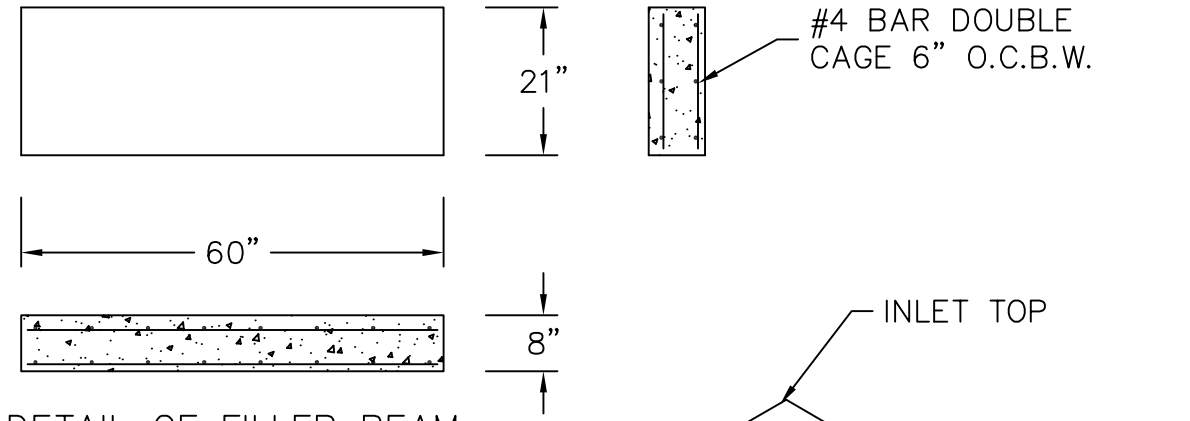

DETAIL OF FILLER BEAM

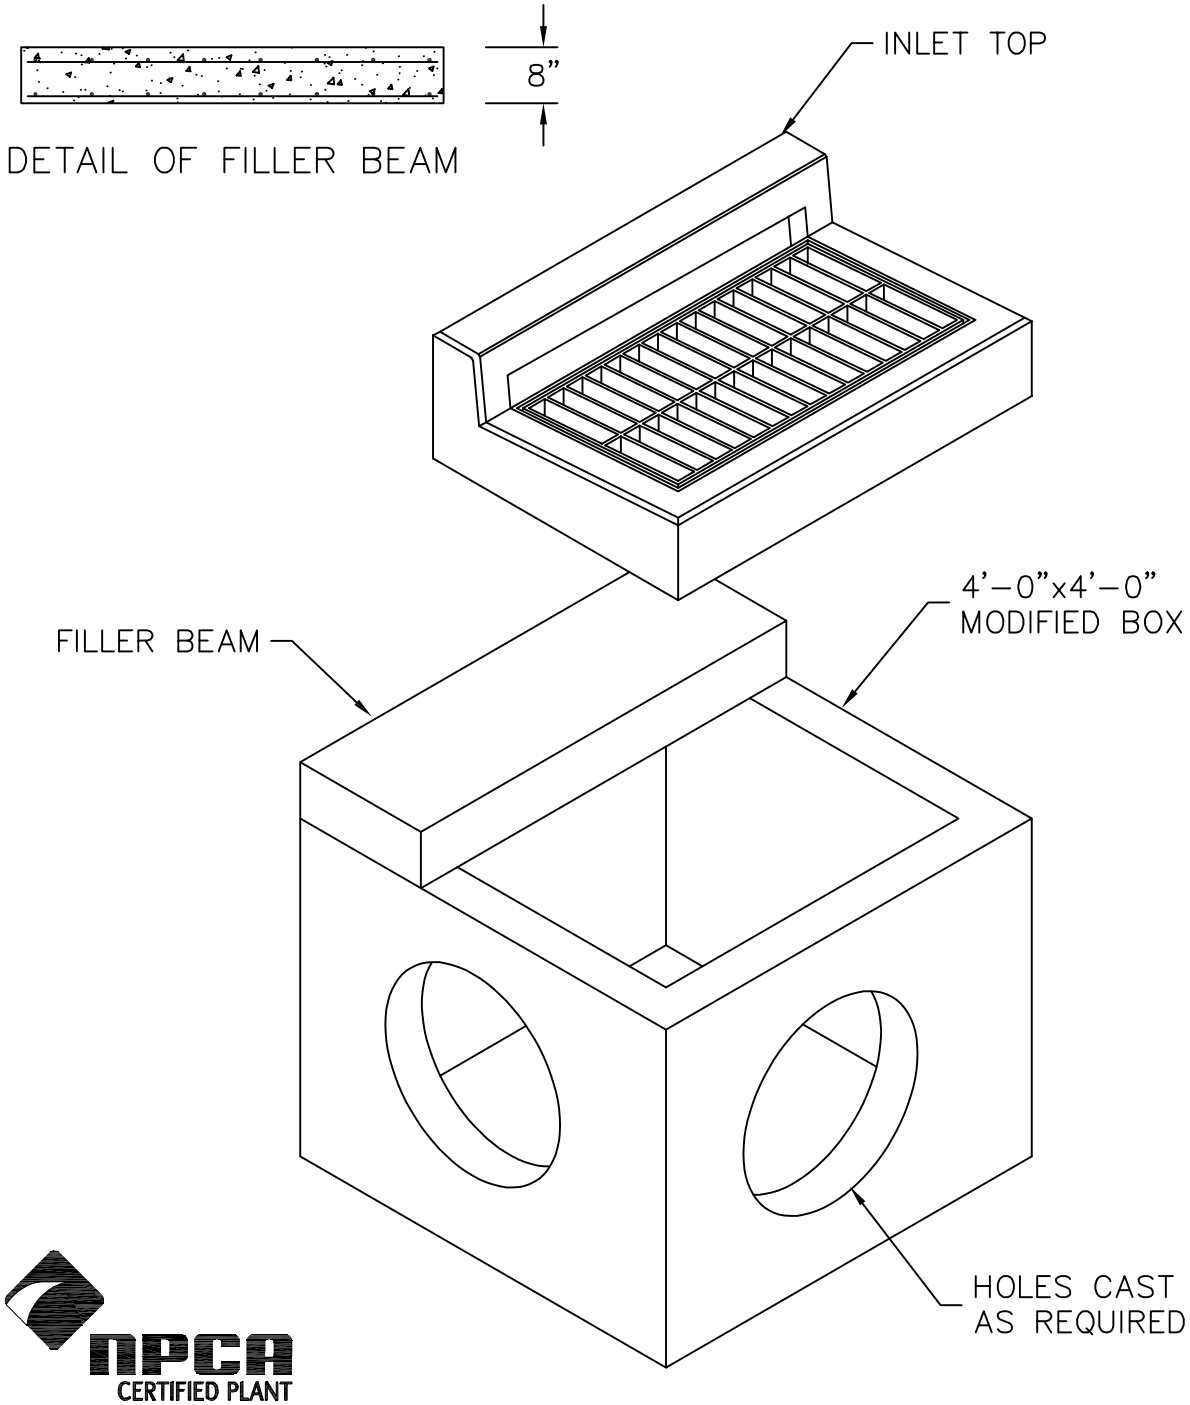

NPCA
CERTIFIED PLANT

MONARCH PRECAST CONCRETE

425 NORTH DAUPHIN STREET ALLENTOWN, PA. 18109 PHONE (610) 435-6746
WWW.MONARCHPRECAST.COM FAX (610) 437-7133

48" x 48" MODIFIED SHALLOW INLET BOX