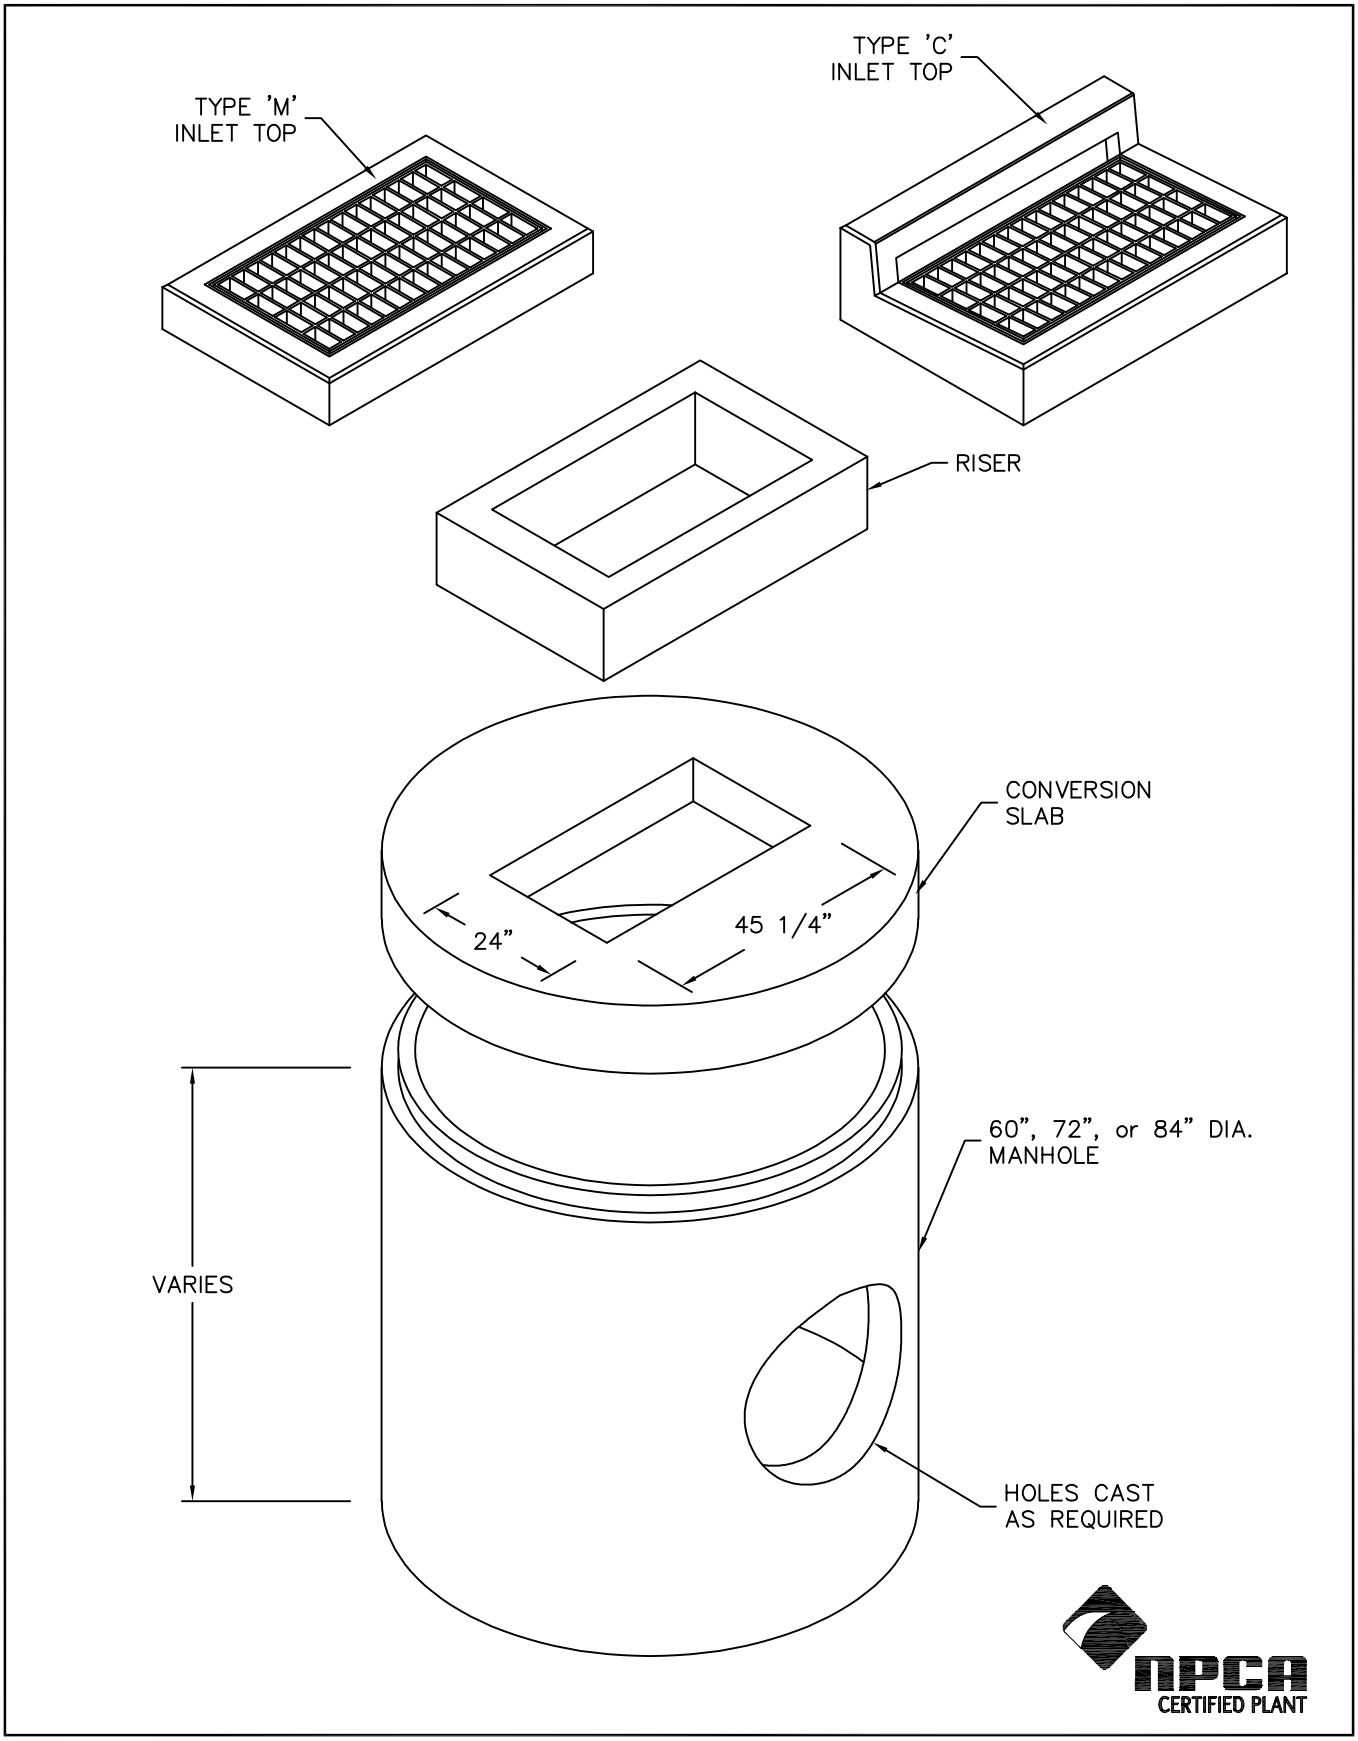

MONARCH PRECAST CONCRETE

425 NORTH DAUPHIN STREET ALLENTOWN, PA. 18109 PHONE (610) 435-6746
WWW.MONARCHPRECAST.COM FAX (610) 437-7133

60", 72", or 84" DIA. MANHOLE w/ PENNDOT INLET TOP