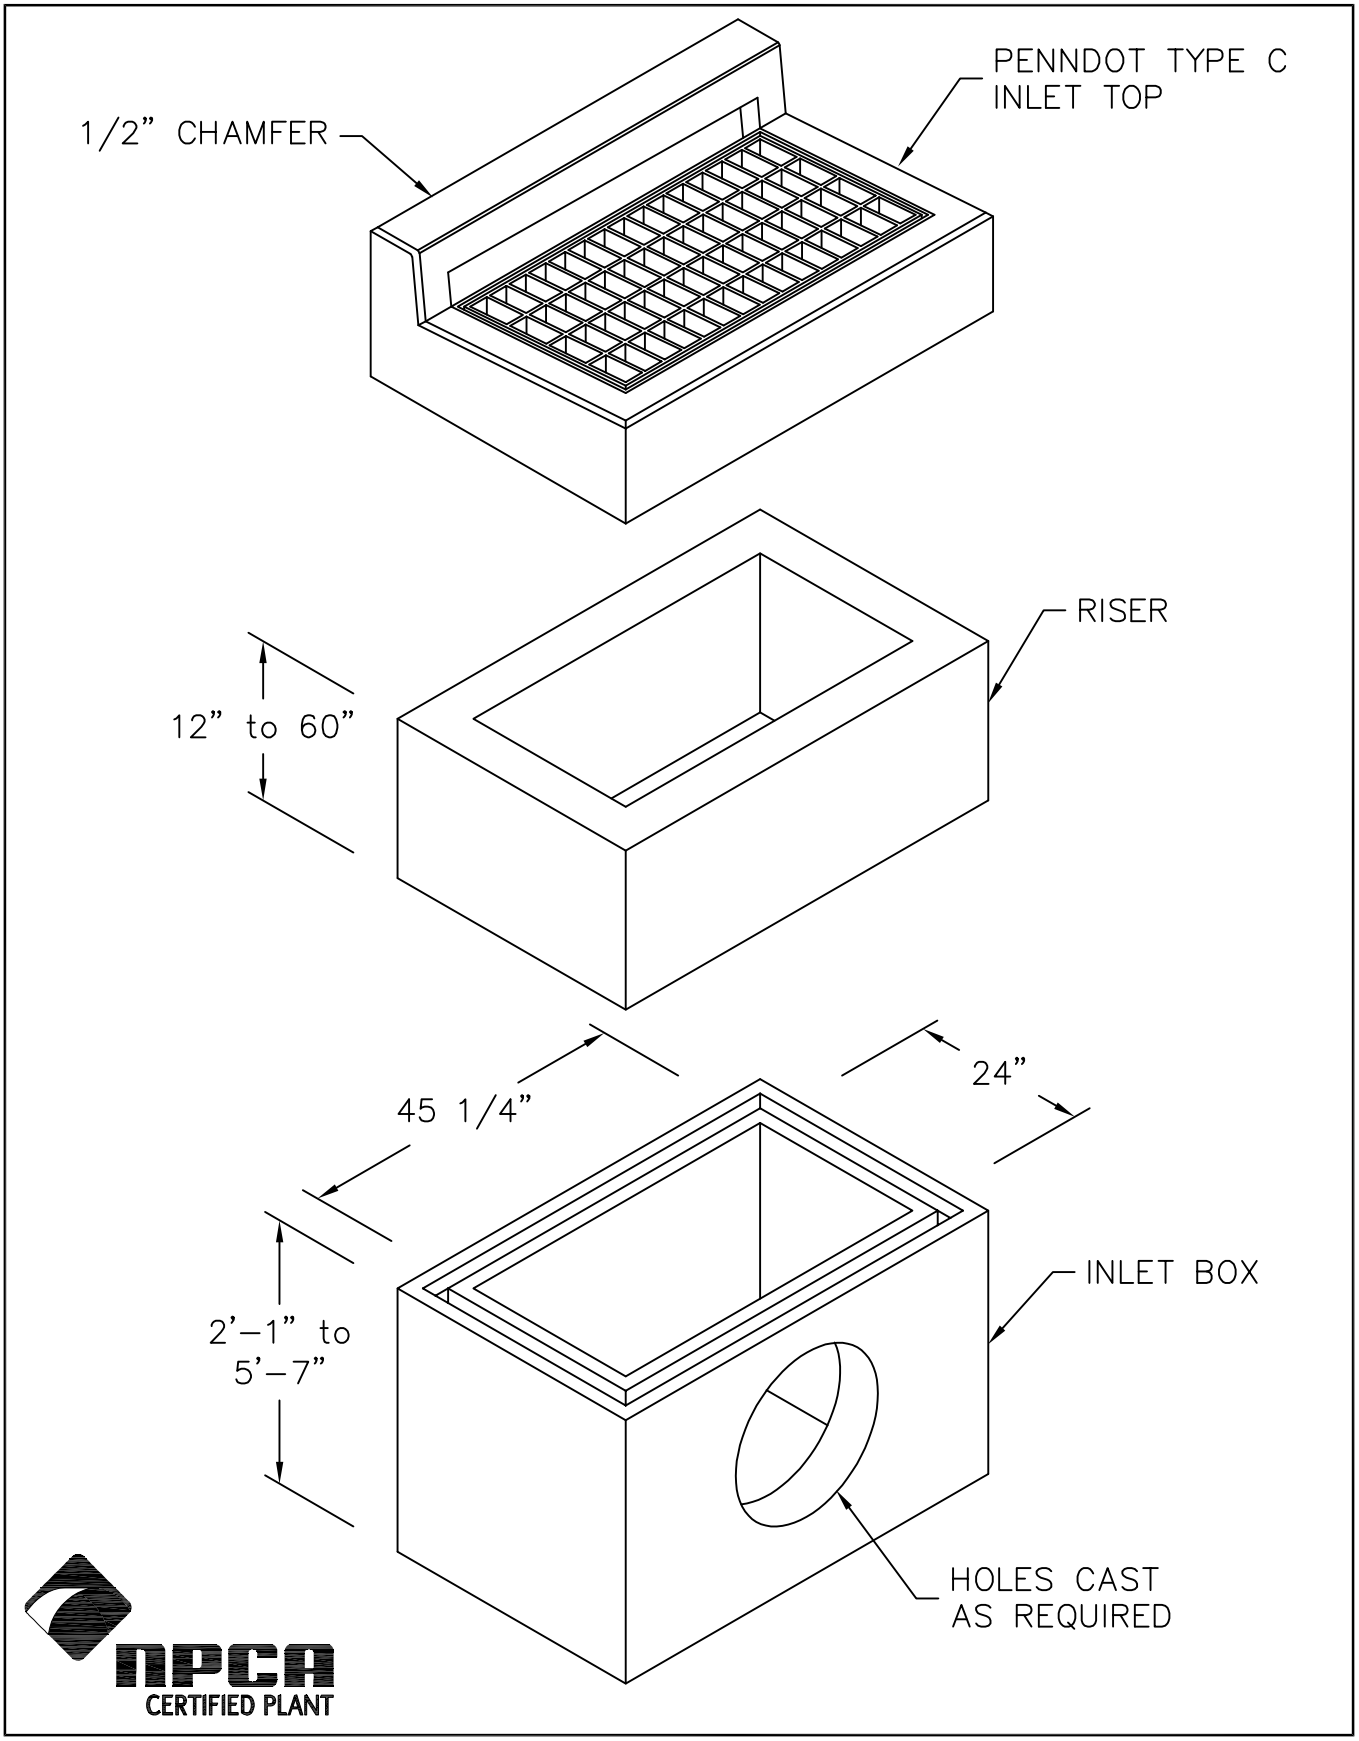

NPCA
CERTIFIED PLANT

MONARCH PRECAST CONCRETE

425 NORTH DAUPHIN STREET ALLENTOWN, PA. 18109 PHONE (610) 435-6746
WWW.MONARCHPRECAST.COM FAX (610) 437-7133

PENNDOT STANDARD INLET BOX w/ TYPE C INLET TOP (RC-45M & RC-46M)